



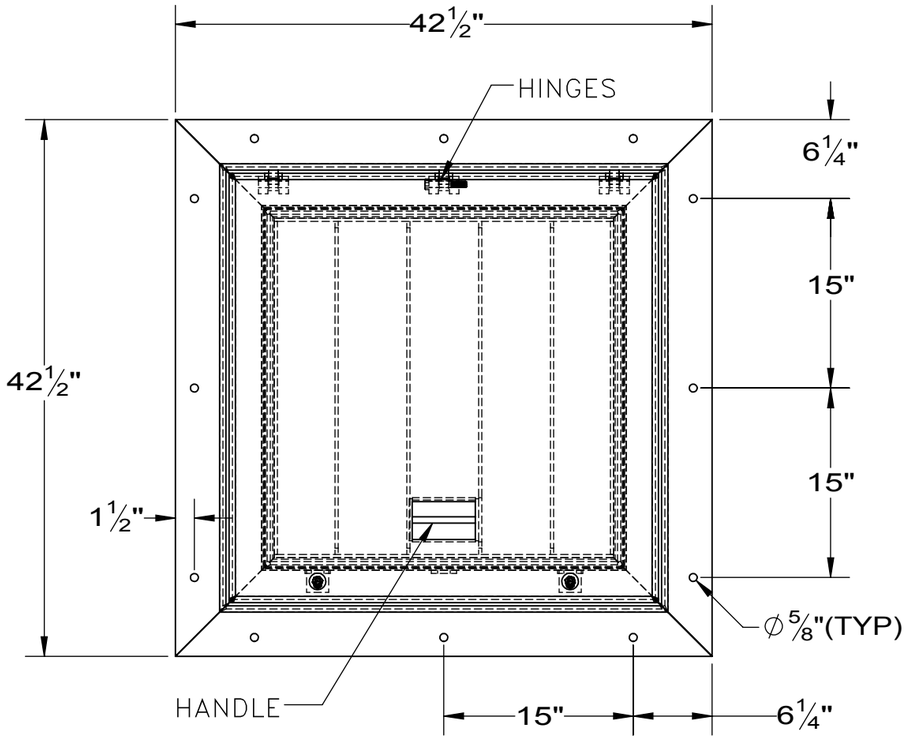


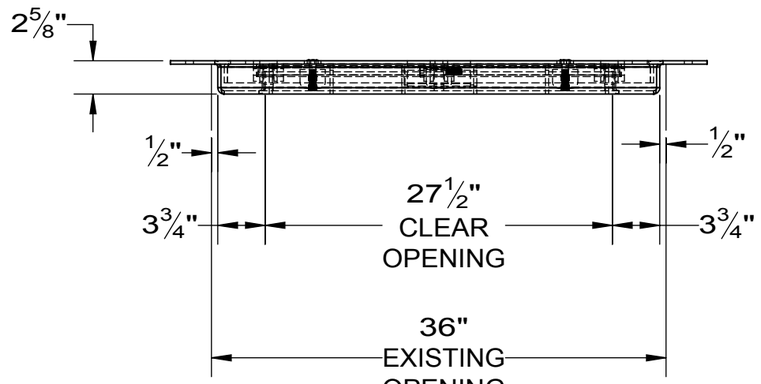

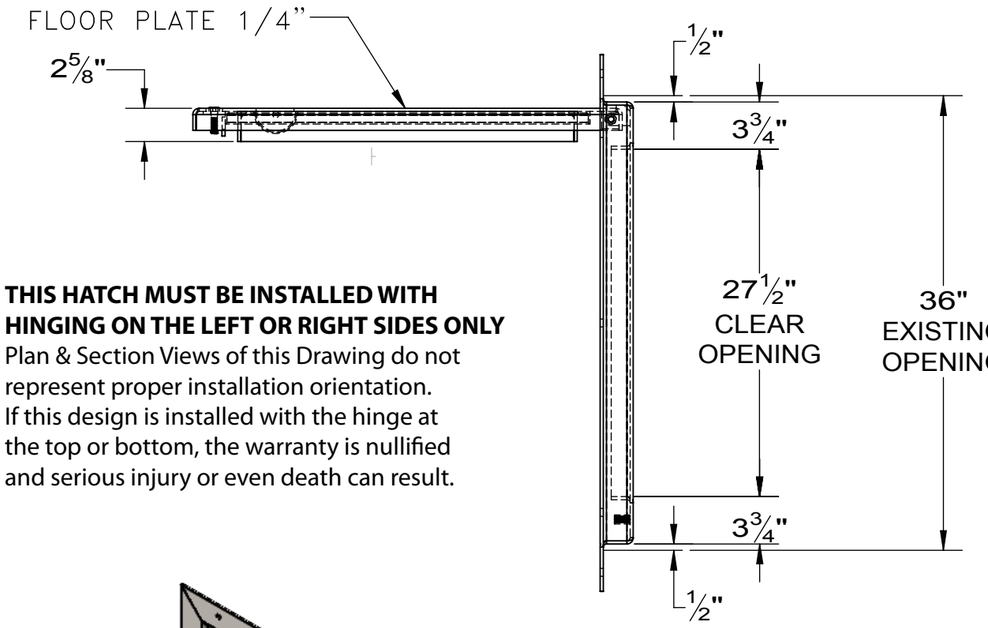

THIS HATCH MUST BE INSTALLED WITH HINGING ON THE LEFT OR RIGHT SIDES ONLY
Plan & Section Views of this Drawing do not represent proper installation orientation.
If this design is installed with the hinge at the top or bottom, the warranty is nullified and serious injury or even death can result.

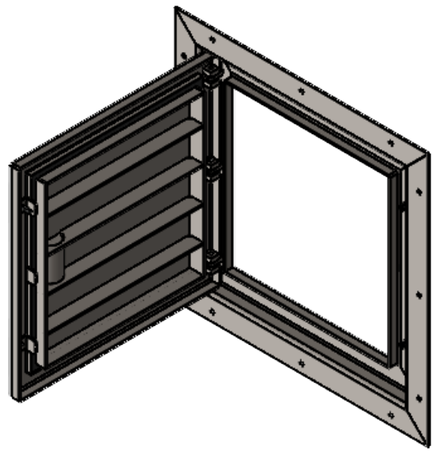

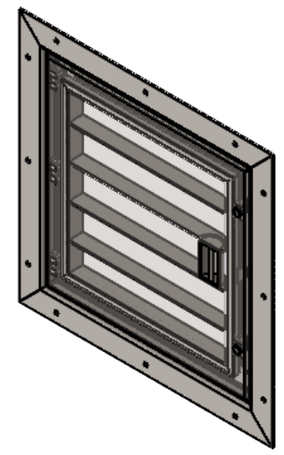

NOTES:
1- MATERIAL: STEEL A-36
HOT DIP GALVANIZED AFTER FABRICATION.
2- THIS DESIGN IS ZERO LEAK (3 PSI)
3- 316 STAINLESS STEEL NUTS & BOLTS.
4- INSTALLATION SHALL BE PERFORMED BY OTHERS.
5- IT IS INSTALLER'S RESPONSABILITY TO ENSURE THIS PRODUCT IS PROPERLY SEALED AND ADHERED TO THE CONCRETE SURFACE SUCH THAT NO LEAKS BETWEEN THE CONCRETE AND THE FRAME ARE POSSIBLE
6- APPROX. WEIGHT : 230 LBS.
7- DOOR TO HINGED LEFT OR RIGHT ONLY

THIS DOCUMENT IS THE PROPERTY OF ACUDOR, INC AND CONTAINS PROPRIETARY INFORMATION. IT SHALL NOT BE MODIFIED, COPIED, FURNISHED NOR DISTRIBUTED (IN WHOLE OR IN PART) WITHOUT PROPER AUTHORIZATION OF ACUDOR, INC.

INTERPRET DIMENSIONS AND TOLERANCES PER ASME Y14.5M

BREAK ALL SHARP CORNERS & EDGES TO 0.01

TOLERANCES UNLESS OTHERWISE SPECIFIED:


INCHES =	+/- 1/16
1/16 =	+/- 1/32
1/32 =	+/- 1/64


COPYRIGHT © 2026 ALL RIGHTS RESERVED

ACUDOR


ZL 36x36 RETROFIT 3psi ZERO LEAK WALL HATCH


DRAWN BY: JG	SCALE: 1:12	SHEET 2 OF 2	DATE: 3/20/26	
APP'D BY: JG	DWG. NO: 1000304603		SHEET SIZE: B	REV: 0

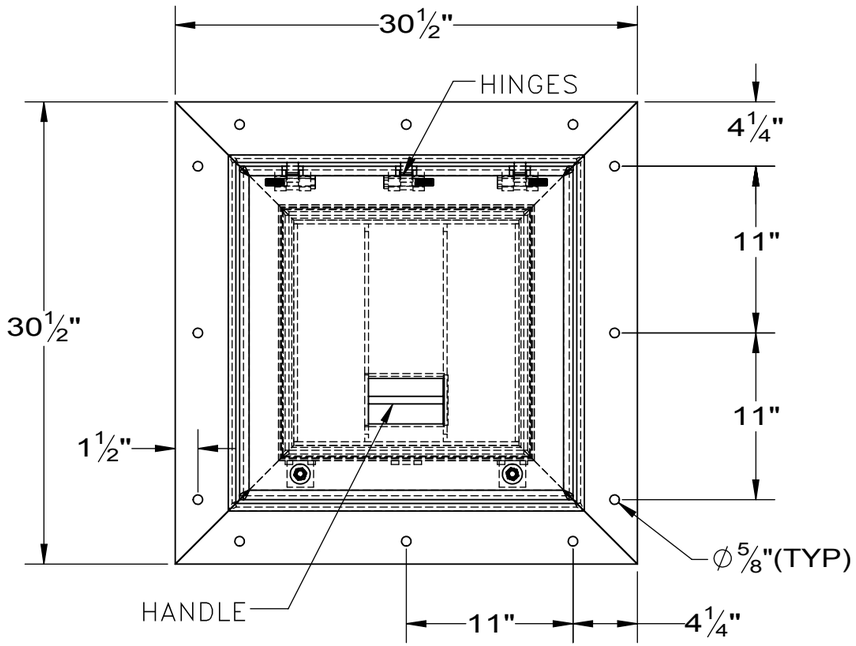


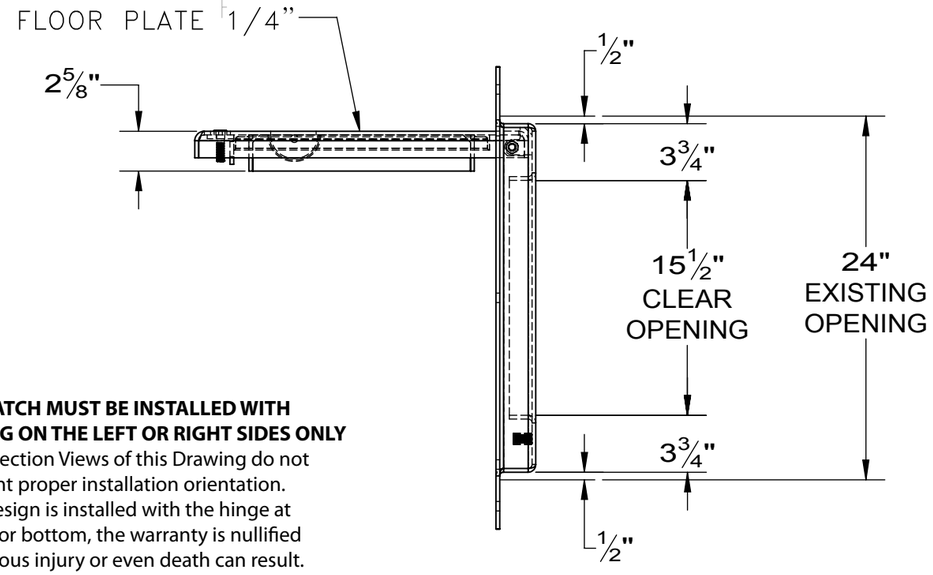

THIS HATCH MUST BE INSTALLED WITH HINGING ON THE LEFT OR RIGHT SIDES ONLY
Plan & Section Views of this Drawing do not represent proper installation orientation. If this design is installed with the hinge at the top or bottom, the warranty is nullified and serious injury or even death can result.

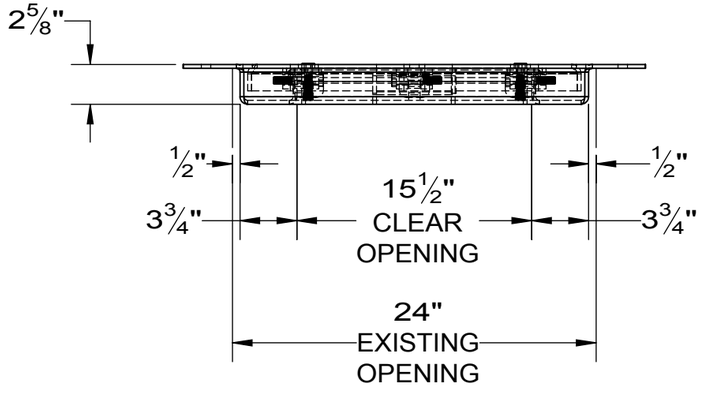

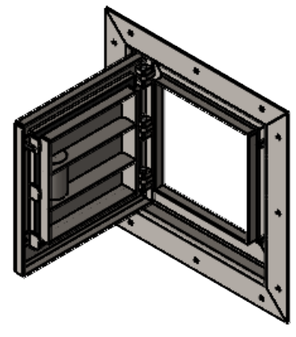

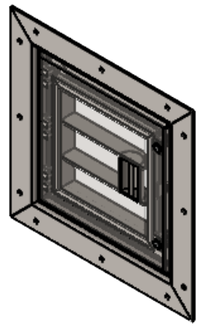

NOTES:
1- MATERIAL: STEEL A-36
HOT DIP GALVANIZED AFTER FABRICATION.
2- THIS DESIGN IS ZERO LEAK (3 PSI)
3- 316 STAINLESS STEEL NUTS & BOLTS.
4- INSTALLATION SHALL BE PERFORMED BY OTHERS.
5- IT IS INSTALLER'S RESPONSABILITY TO ENSURE THIS PRODUCT IS PROPERLY SEALED AND ADHERED TO THE CONCRETE SURFACE SUCH THAT NO LEAKS BETWEEN THE CONCRETE AND THE FRAME ARE POSSIBLE
6- APPROX. WEIGHT : 230 LBS.
7- DOOR TO HINGED LEFT OR RIGHT ONLY

THIS DOCUMENT IS THE PROPERTY OF ACUDOR, INC AND CONTAINS PROPRIETARY INFORMATION. IT SHALL NOT BE MODIFIED, COPIED, FURNISHED NOR DISTRIBUTED (IN WHOLE OR IN PART) WITHOUT PROPER AUTHORIZATION OF ACUDOR, INC.

INTERPRET DIMENSIONS AND TOLERANCES PER ASME Y14.5M

BREAK ALL SHARP CORNERS & EDGES TO 0.01


TOLERANCES UNLESS OTHERWISE SPECIFIED:
INCHES = +/- 1/16
1/16 = +/- 1/32
1/32 = +/- 1/64


COPYRIGHT © 2026 ALL RIGHTS RESERVED


ACUDOR

ZL 24x24 RETROFIT 3psi ZERO LEAK WALL HATCH


DRAWN BY:	SCALE: 1:10	SHEET 2 OF 2	DATE: 3/20/26
APP'D BY: JG	DWG. NO: 1000304596	SHEET SIZE: B	REV: 0

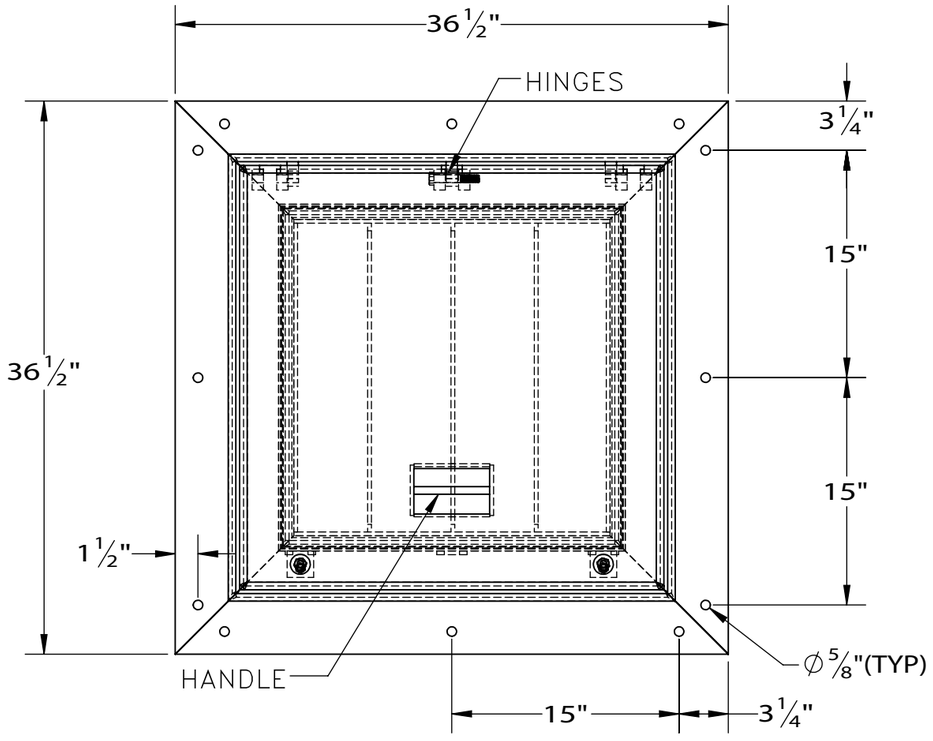


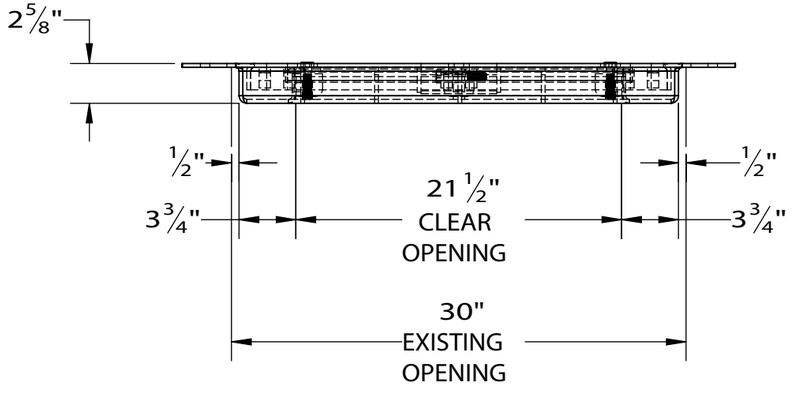

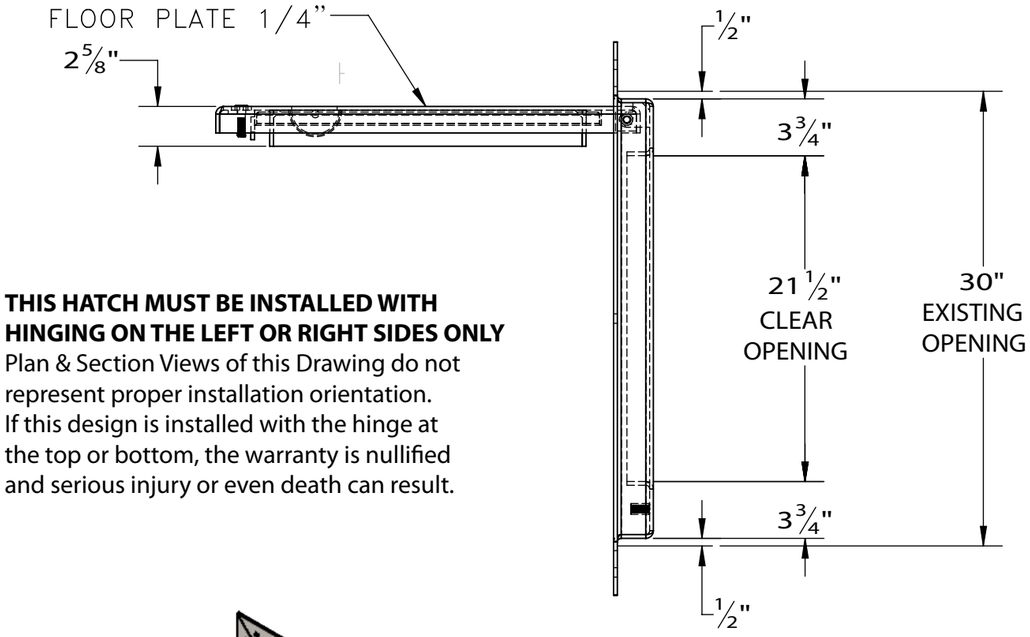

THIS HATCH MUST BE INSTALLED WITH HINGING ON THE LEFT OR RIGHT SIDES ONLY
Plan & Section Views of this Drawing do not represent proper installation orientation.
If this design is installed with the hinge at the top or bottom, the warranty is nullified and serious injury or even death can result.

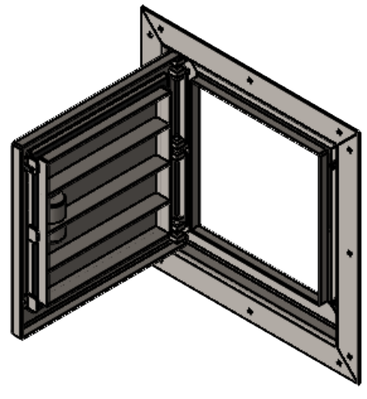

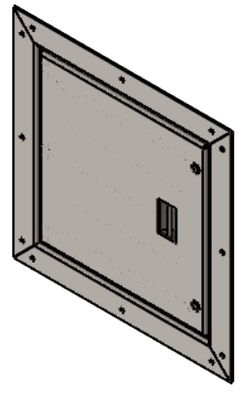

NOTES:
1- MATERIAL: STEEL A-36
HOT DIP GALVANIZED AFTER FABRICATION.
2- THIS DESIGN IS ZERO LEAK (3 PSI)
3- 316 STAINLESS STEEL NUTS & BOLTS.
4- INSTALLATION SHALL BE PERFORMED BY OTHERS.
5- IT IS INSTALLER'S RESPONSABILITY TO ENSURE THIS PRODUCT IS PROPERLY SEALED AND ADHERED TO THE CONCRETE SURFACE SUCH THAT NO LEAKS BETWEEN THE CONCRETE AND THE FRAME ARE POSSIBLE
6- APPROX. WEIGHT : 230 LBS.

REV.	DATE	BY	APP'D	DESCRIPTION
1	10/28/25	JG	JG	CHANGED PER CUSTOMER NOTES REA: 95114580

THIS DOCUMENT IS THE PROPERTY OF ACUDOR, INC AND CONTAINS PROPRIETARY INFORMATION. IT SHALL NOT BE MODIFIED, COPIED, FURNISHED NOR DISTRIBUTED (IN WHOLE OR IN PART) WITHOUT PROPER AUTHORIZATION OF ACUDOR, INC.

INTERPRET DIMENSIONS AND TOLERANCES PER ASME Y14.5M

BREAK ALL SHARP CORNERS & EDGES TO 0.01

TOLERANCES UNLESS OTHERWISE SPECIFIED:

INCHES =	+/- 1/16
1/16 =	+/- 1/32
1/32 =	+/- 1/64

COPYRIGHT © 2024 ALL RIGHTS RESERVED

ACUDOR

HATCH ZL 30x30 WALL 3PSI ZERO LEAK

DRAWN BY: JG	SCALE: 1:10	SHEET 2 OF 2	DATE: 9/17/24	
APP'D BY: JG	DWG. NO: 1000260944		SHEET SIZE: B	REV: 1